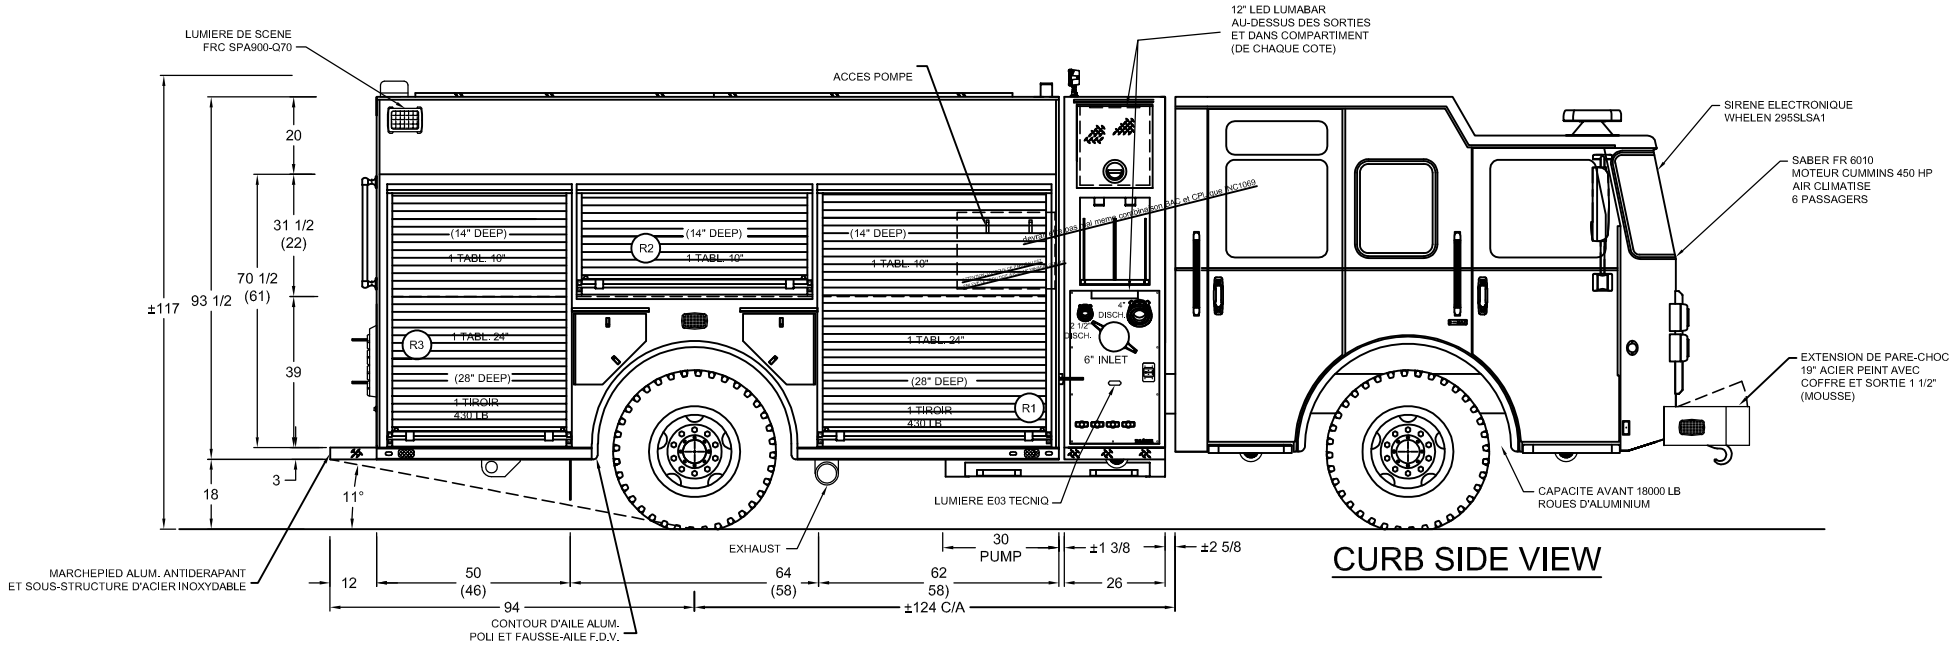

CURB SIDE VIEW

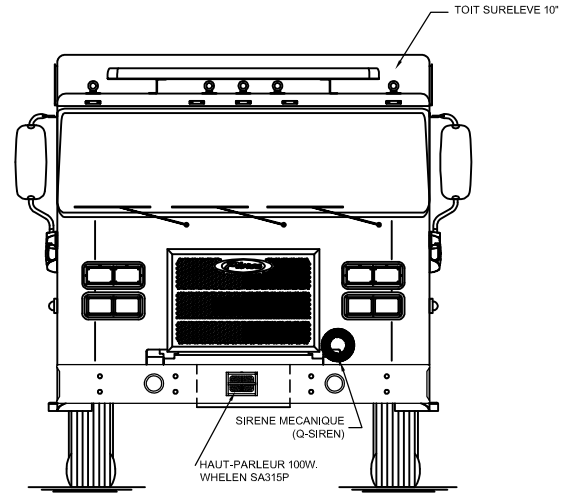

FRONT VIEW

NOTES:

** ECLAIRAGE LUMABAR **
(COMPARTIMENTS EXTERIEURS)

** LUMABAR AY-9220-32-C-0 (1) **
DANS COMPARTIMENT DE POMPE
(SECTION PLOMBERIE)

INTERIEUR DES COMPARTIMENTS: FINI BROSSE

COMPARTIMENT DE POMPE: FINI BROSSE

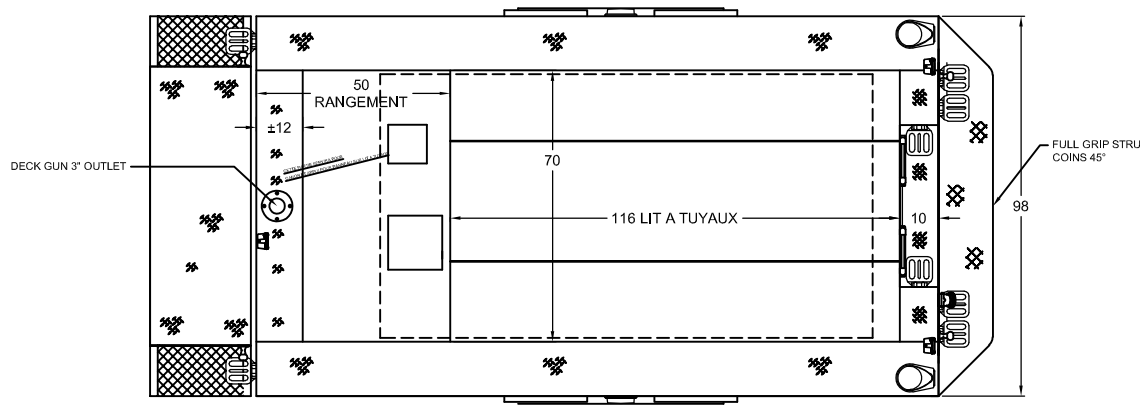

TOP VIEW

INTERMEDIAIRE 1000

RESERVOIR COPOLYMER
1000 GAL. EAU (840 GAL. IMP.)
30 GAL. MOUSSE (25 GAL. IMP.)

POMPE HALE DSD 1500 GPM +
PLOMBERIE "FOAM READY"

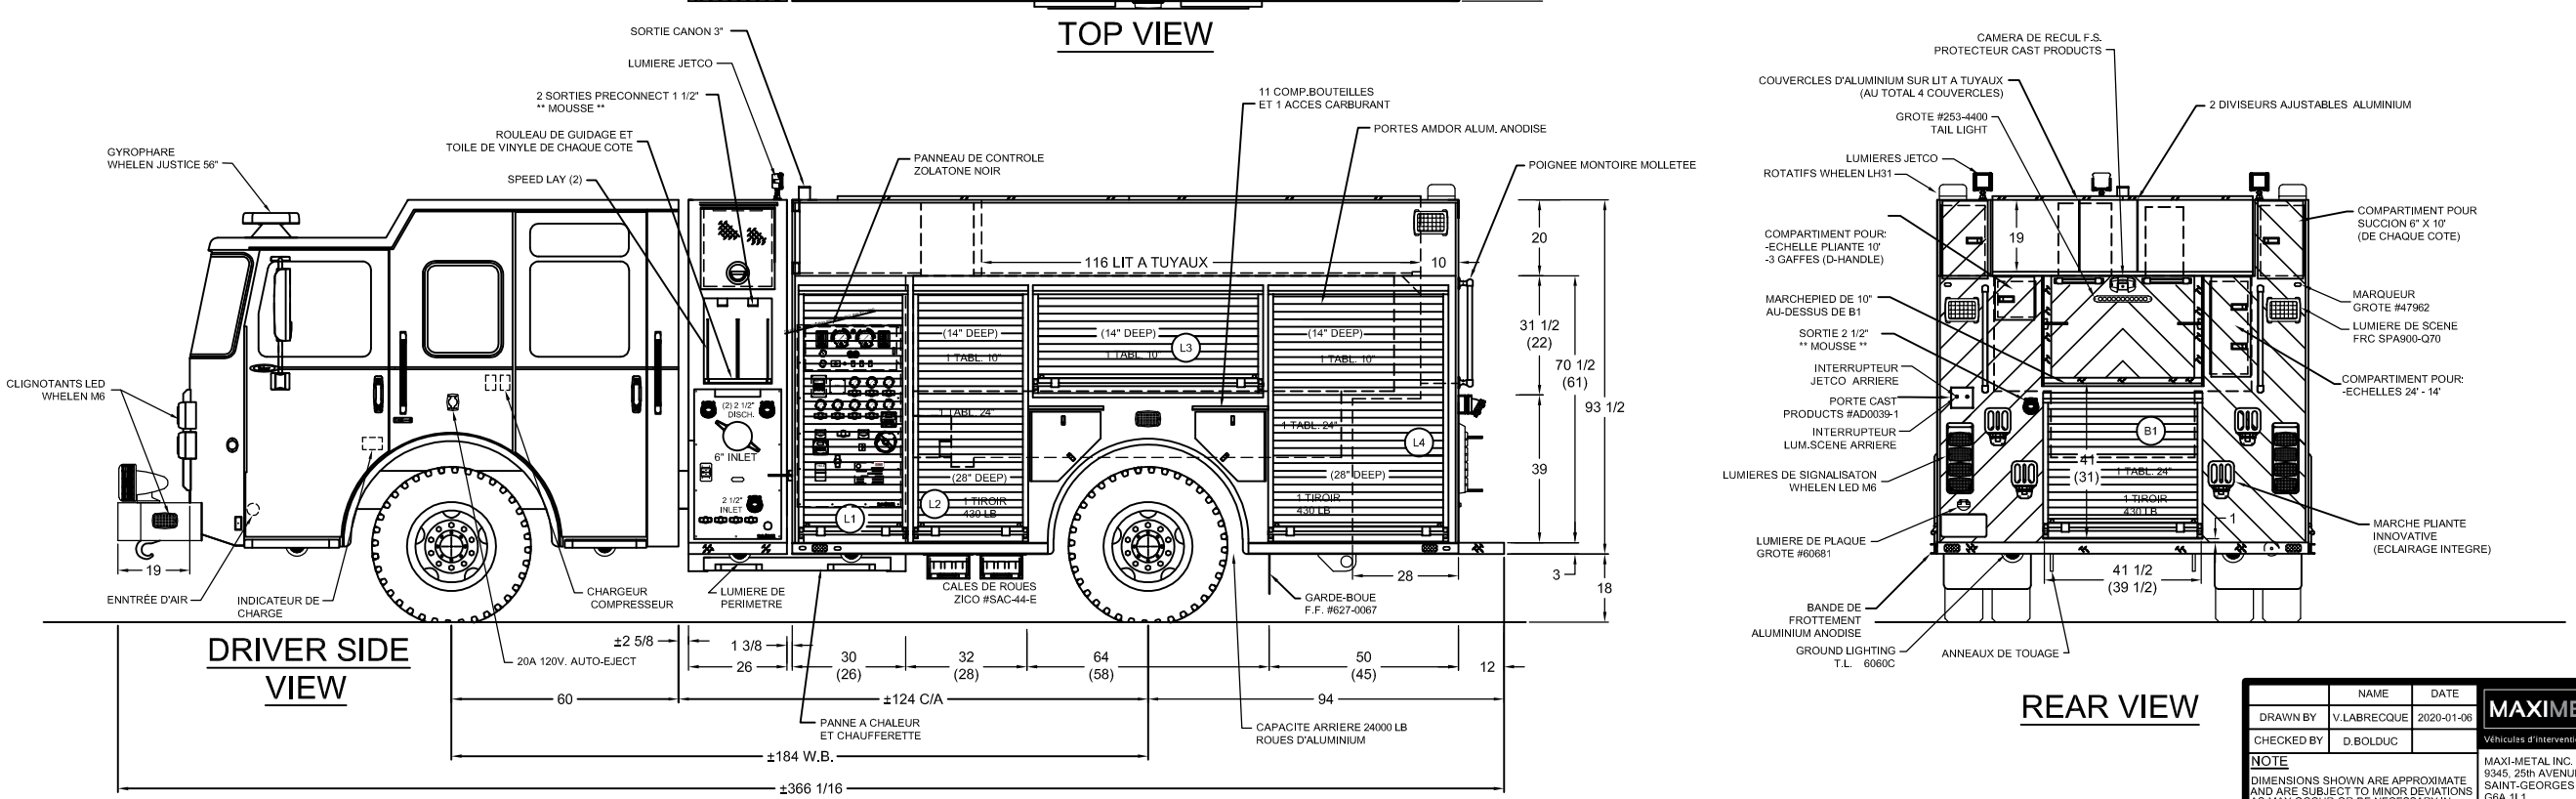

DRIVER SIDE
VIEW

REAR VIEW

EN CAS DE DISPARITE ENTRE CE DESSIN ET LE DEVIS TECHNIQUE, LE DEVIS TECHNIQUE PREVAUDRA.
IN CASE OF DISCREPANCY BETWEEN THIS DRAWING AND THE TECHNICAL SPECIFICATIONS, THE TECHNICAL SPECIFICATIONS SHALL PREVAIL.

	NAME	DATE
DRAWN BY	V.LABRECQUE	2020-01-06
CHECKED BY	D.BOLDUC	

NOTE

DIMENSIONS SHOWN ARE APPROXIMATE AND ARE SUBJECT TO MINOR DEVIATIONS AS MAY OCCUR OR BE NECESSARY IN CONSTRUCTION.
MINOR DETAILS NOT SHOWN.

PROPERTY AND CONFIDENTIALITY:

THE INFORMATION IN THIS DRAWING IS CONFIDENTIAL AND PROPERTY OF MAXI-METAL INC. ANY COPY IS PROHIBITED WITHOUT OUR WRITTEN APPROVAL. ©

MAXIMETAL
Véhicules d'intervention optimisés

Pierce

MAXI-METAL INC.
9345, 25th AVENUE
SAINT-GEORGES (QUEBEC)
G6A 1L1

CERTIFIED ISO 9001 : 2008
PHONE NO.: 418 228-8637
1 800 510-6637
FAX NO.: 418 228-0493

TITLE:
INTERMEDIAIRE 1000 DSD

DRAWING NO.:
STOCK SABER ARSENAL

PROJECT:
INC2337

ANSI | SCALE: